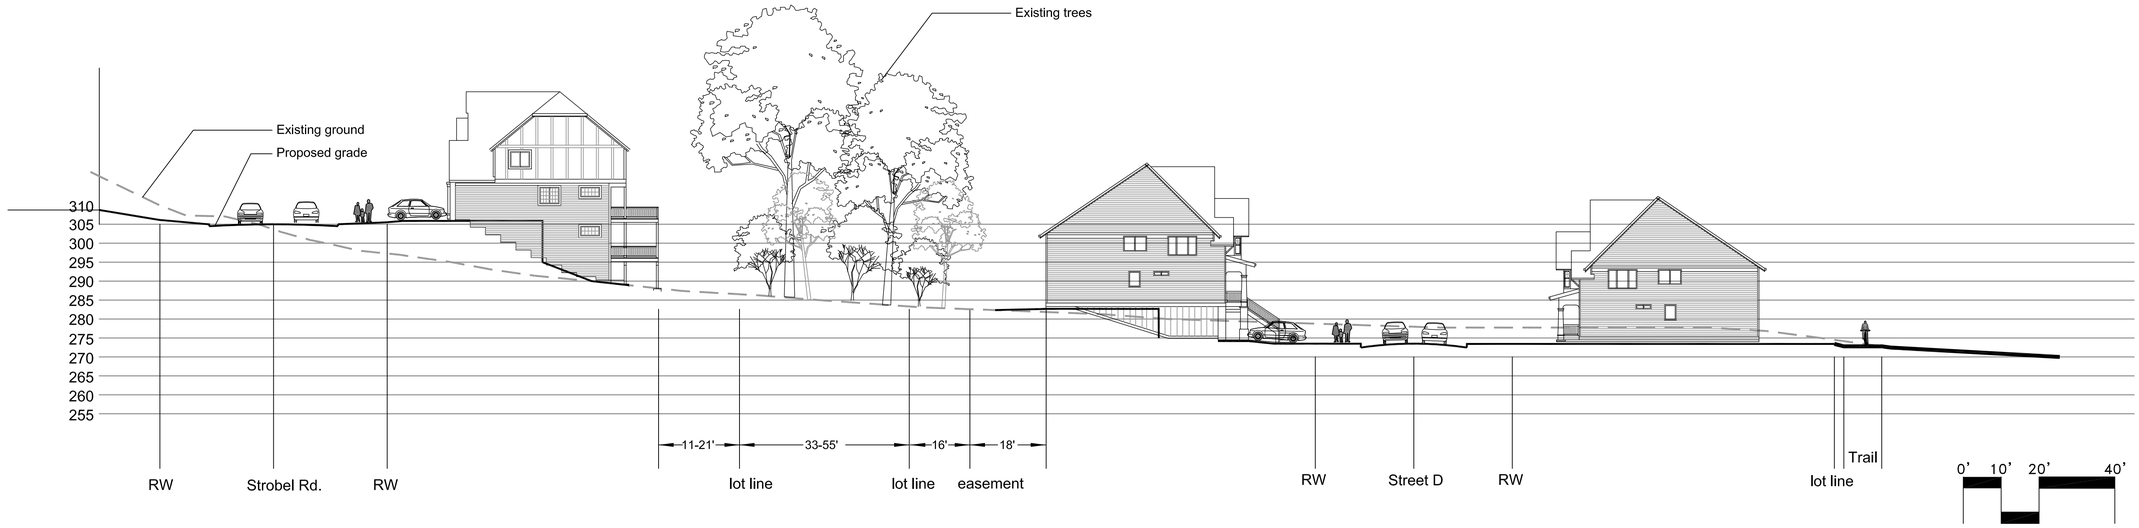

SECTION A

NO.	DATE	BY	REVISION COMMENTS	Date	Initial	Issue Date:
Design	Drawn	Checked				

THE RIDGE AT SOUTH COOPER MOUNTAIN

BEAVERTON, OREGON

CONCEPTUAL SITE CROSS SECTION

otak

HanmiGlobal Partner

608 SW 3rd Ave., Ste. 300
Portland, OR 97204
Phone: (503) 287-6825
Fax: (503) 415-2304
www.otak.com

DATUM: COP (NGVD 29-COP-1.37')

17849 Site Section 6-15-17

Project No. Drawing No.

EX 1

Sheet No.

© Otak, Inc. 2016

Plotted: Jun 20, 2017 - 1:35pm steved L:\Project\17800\17849\CADD\ACAD\Dwg\Archive\Land Use Submittal 062117\Site Section 6-15-17.dwg Layout Name: EX 1