Received
Planning Division
06/06/2024

Exhibit 3.13

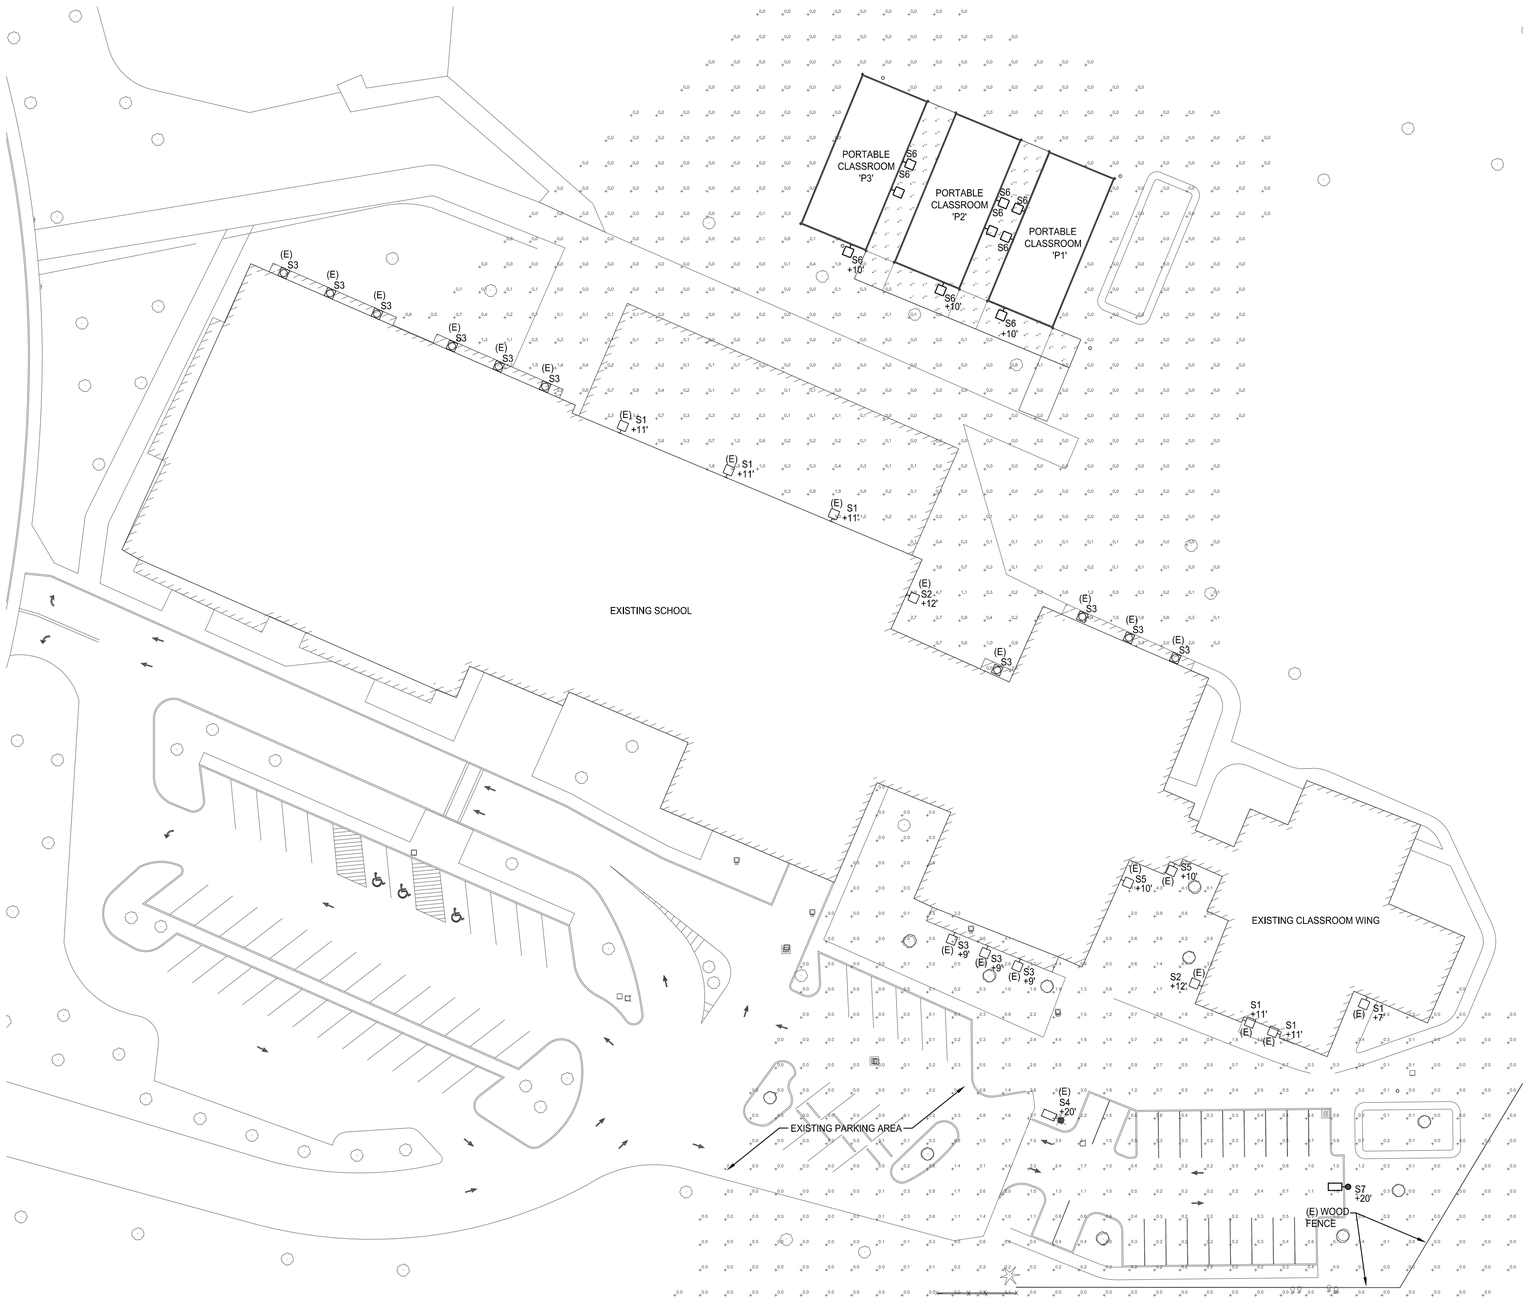

LIGHTING FIXTURE INDEX

DWG	DESCRIPTION
S1	(E) OUTDOOR RATED WALL PACK (24VA)
S2	(E) OUTDOOR RATED WALL PACK (41VA)
S3	(E) OUTDOOR RATED SQUARE LED CANOPY DOWNLIGHT (36VA)
S4	(E) POLE MOUNTED AREA LIGHT (462VA)
S5	(E) OUTDOOR RATED FULL-CUTOFF WALL PACK (44VA)
S6	OUTDOOR RATED WALL PACK (15VA) STONCO LPW16 SERIES OR APPROVED EQUAL
S7	POLE MOUNTED AREA LIGHT (27 VA) GARDCO P15 SERIES OR APPROVED EQUAL

1 SITE LIGHTING PHOTOMETRIC CALCULATIONS
SCALE: 1" = 30'-0"
0' 15' 30' 60'

GREENWAY PORTABLES
BEAVERTON, OREGON

Harper Houf Peterson Righellis Inc.
ENGINEERS • PLANNERS
LANDSCAPE ARCHITECTS • SURVEYORS
205 SE Spokane Street, Suite 200, Portland, OR 97202
phone: 503.221.1131 www.hhpr.com fax: 503.221.1171

REGISTERED PROFESSIONAL ENGINEER
OREGON
JULY 29, 1995
STEPHEN M. LOCKHART
EXPIRES 12-31-24

DESIGNED: MG
DRAWN: AD
CHECKED: SL
DATE: 03/14/2024

ADDENDUM #1
REVISIONS
REVISIONS

NO.	DATE	DESCRIPTION
1	04/11/2024	
2	05/09/2024	
3	06/06/2024	

REVISIONS

6915 S MACADAM AVE
SUITE 200
PORTLAND, OREGON 97219
CONTACT: MARK GARAND
PHONE: (503) 892-1188
engineering@mke-inc.com
Since 1979
MKE & ASSOCIATES, INC.
CONSULTING ENGINEERS
MECHANICAL AND ELECTRICAL SYSTEMS

SHEET NO.
LC2.1

JOB NO.
BSD-122

PLOTTED: ADAM DENTON, 6/6/2024 9:19 AM
X:\DWG\HH\6197\6197LC21
X:\DWG\HH\6197\6197LC21.dwg